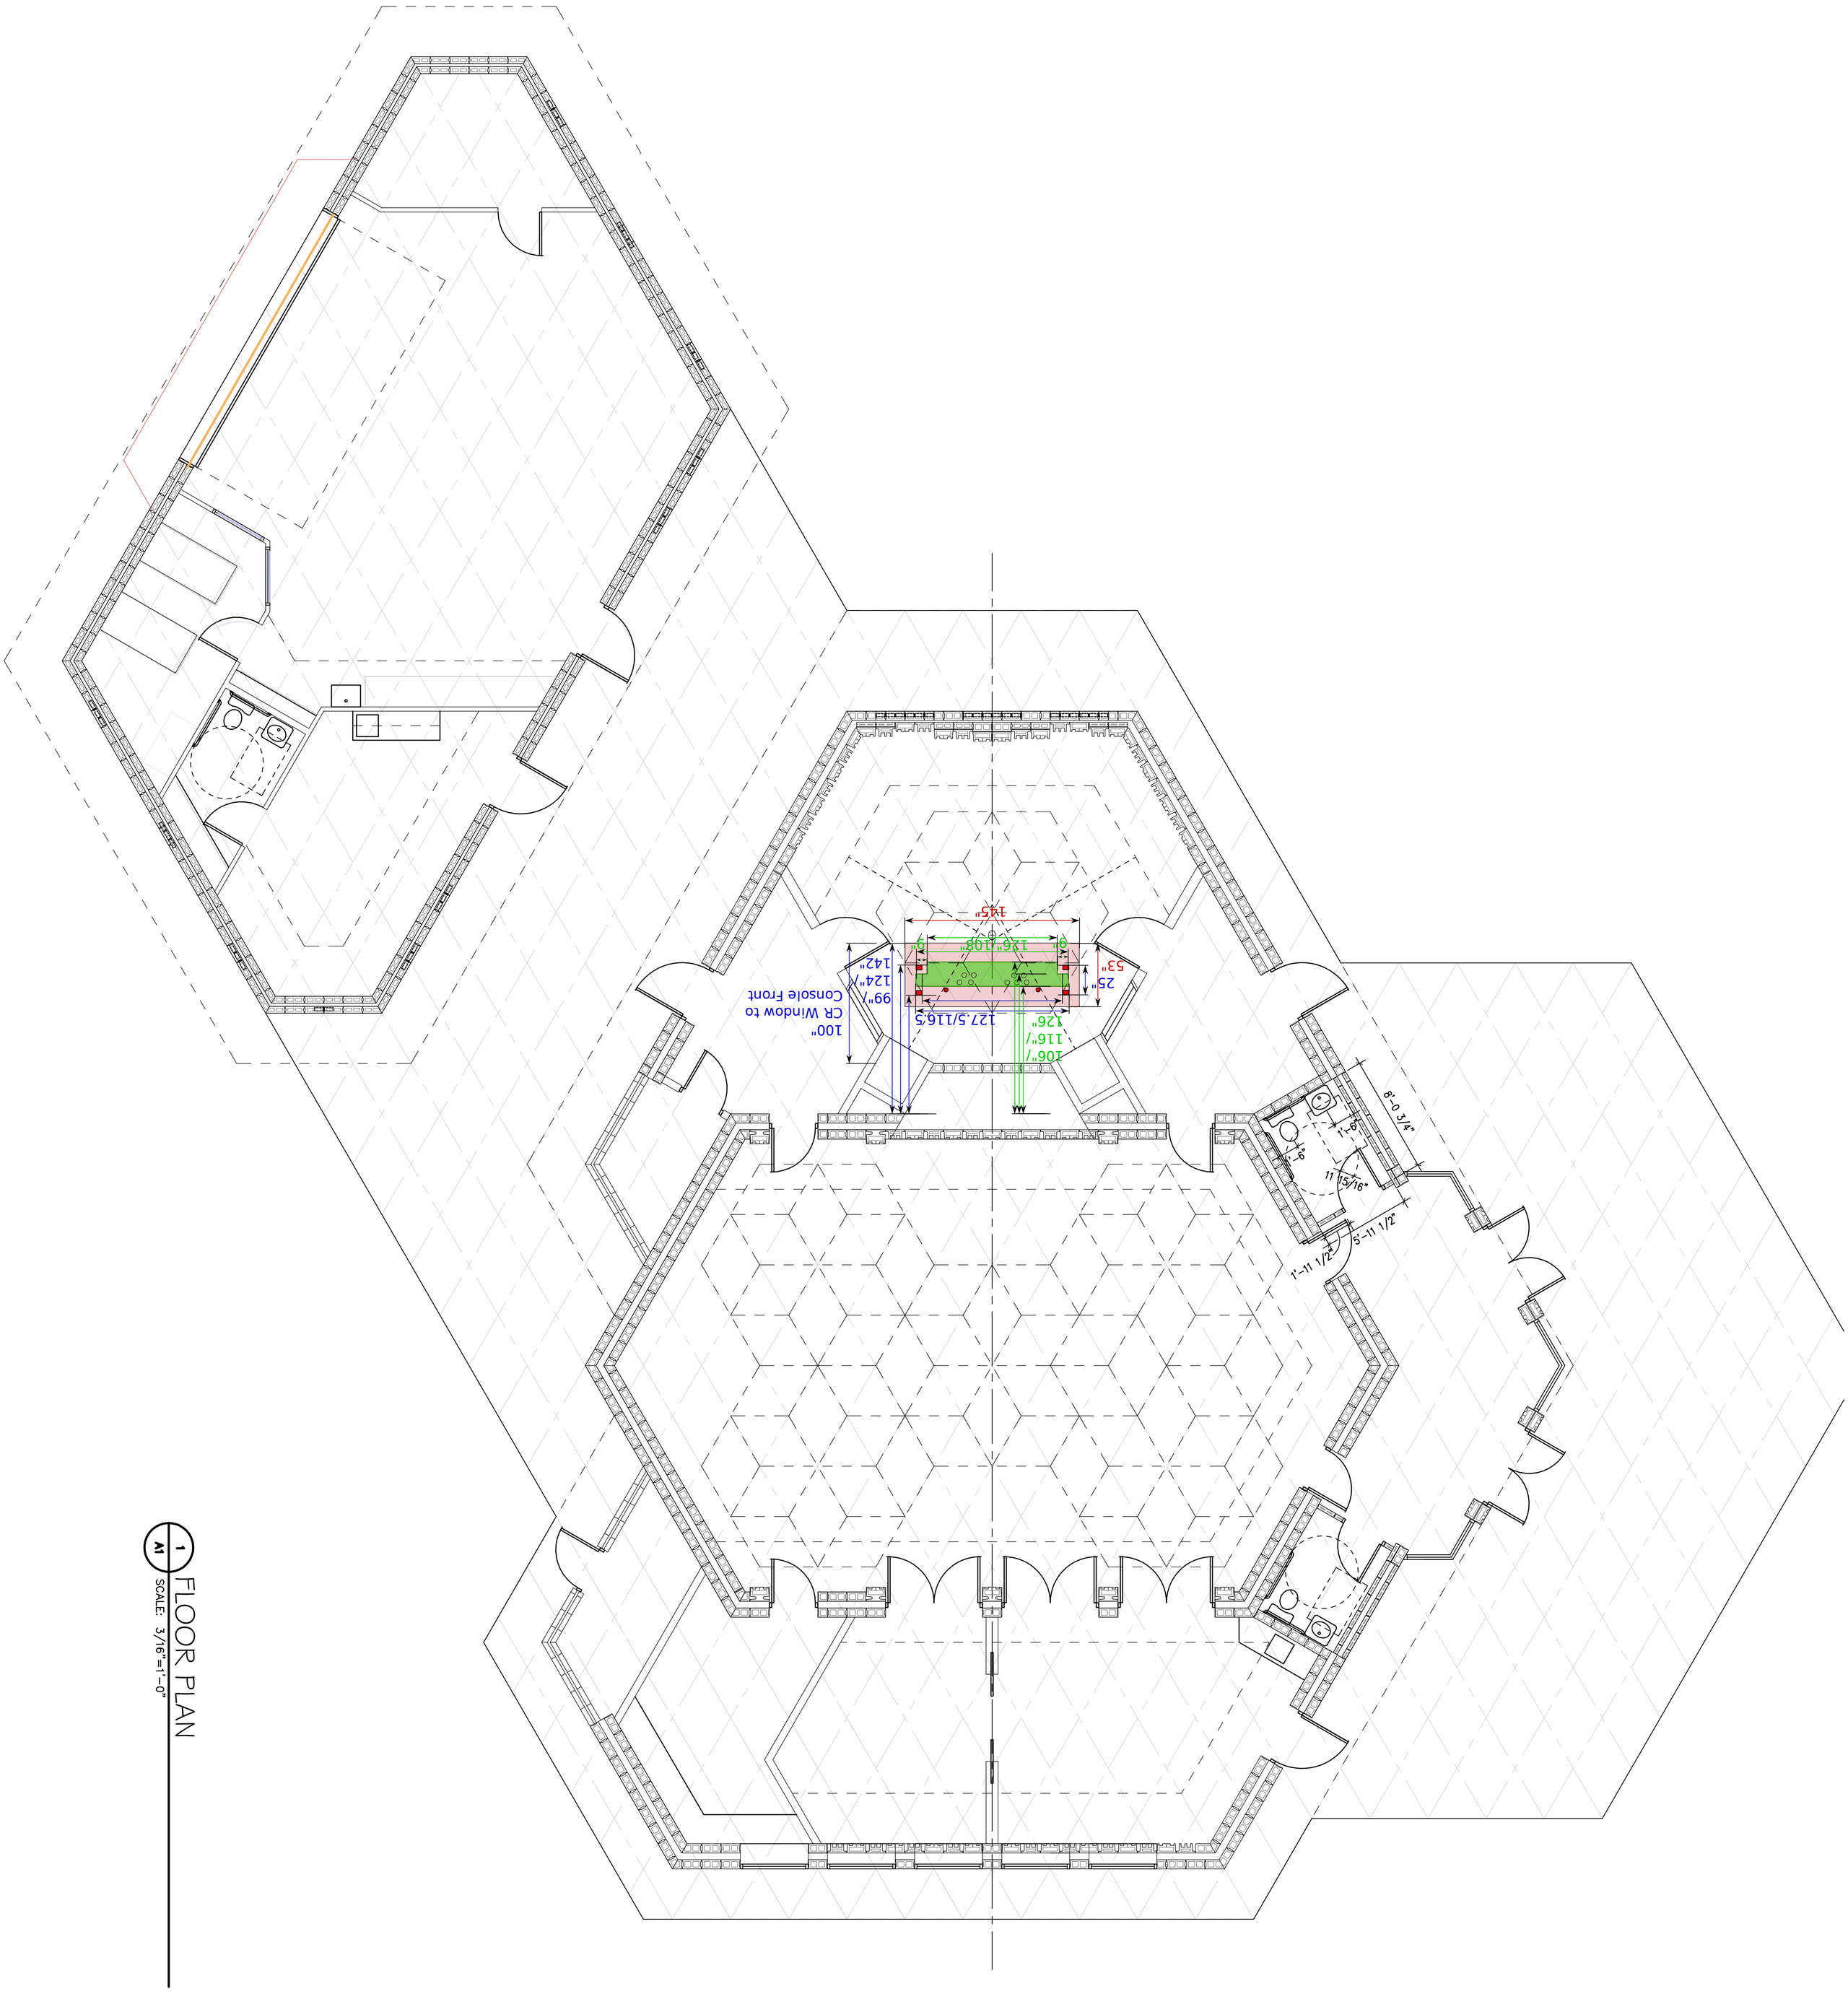


# FLOOR PLAN

1 / A1

SCALE: 3/16"=1'-0"

FLOOR PLAN
2ND COURSE
CMU

A1

WES LACHOT DESIGN

MICHAEL TIEMANN STUDIO